A1

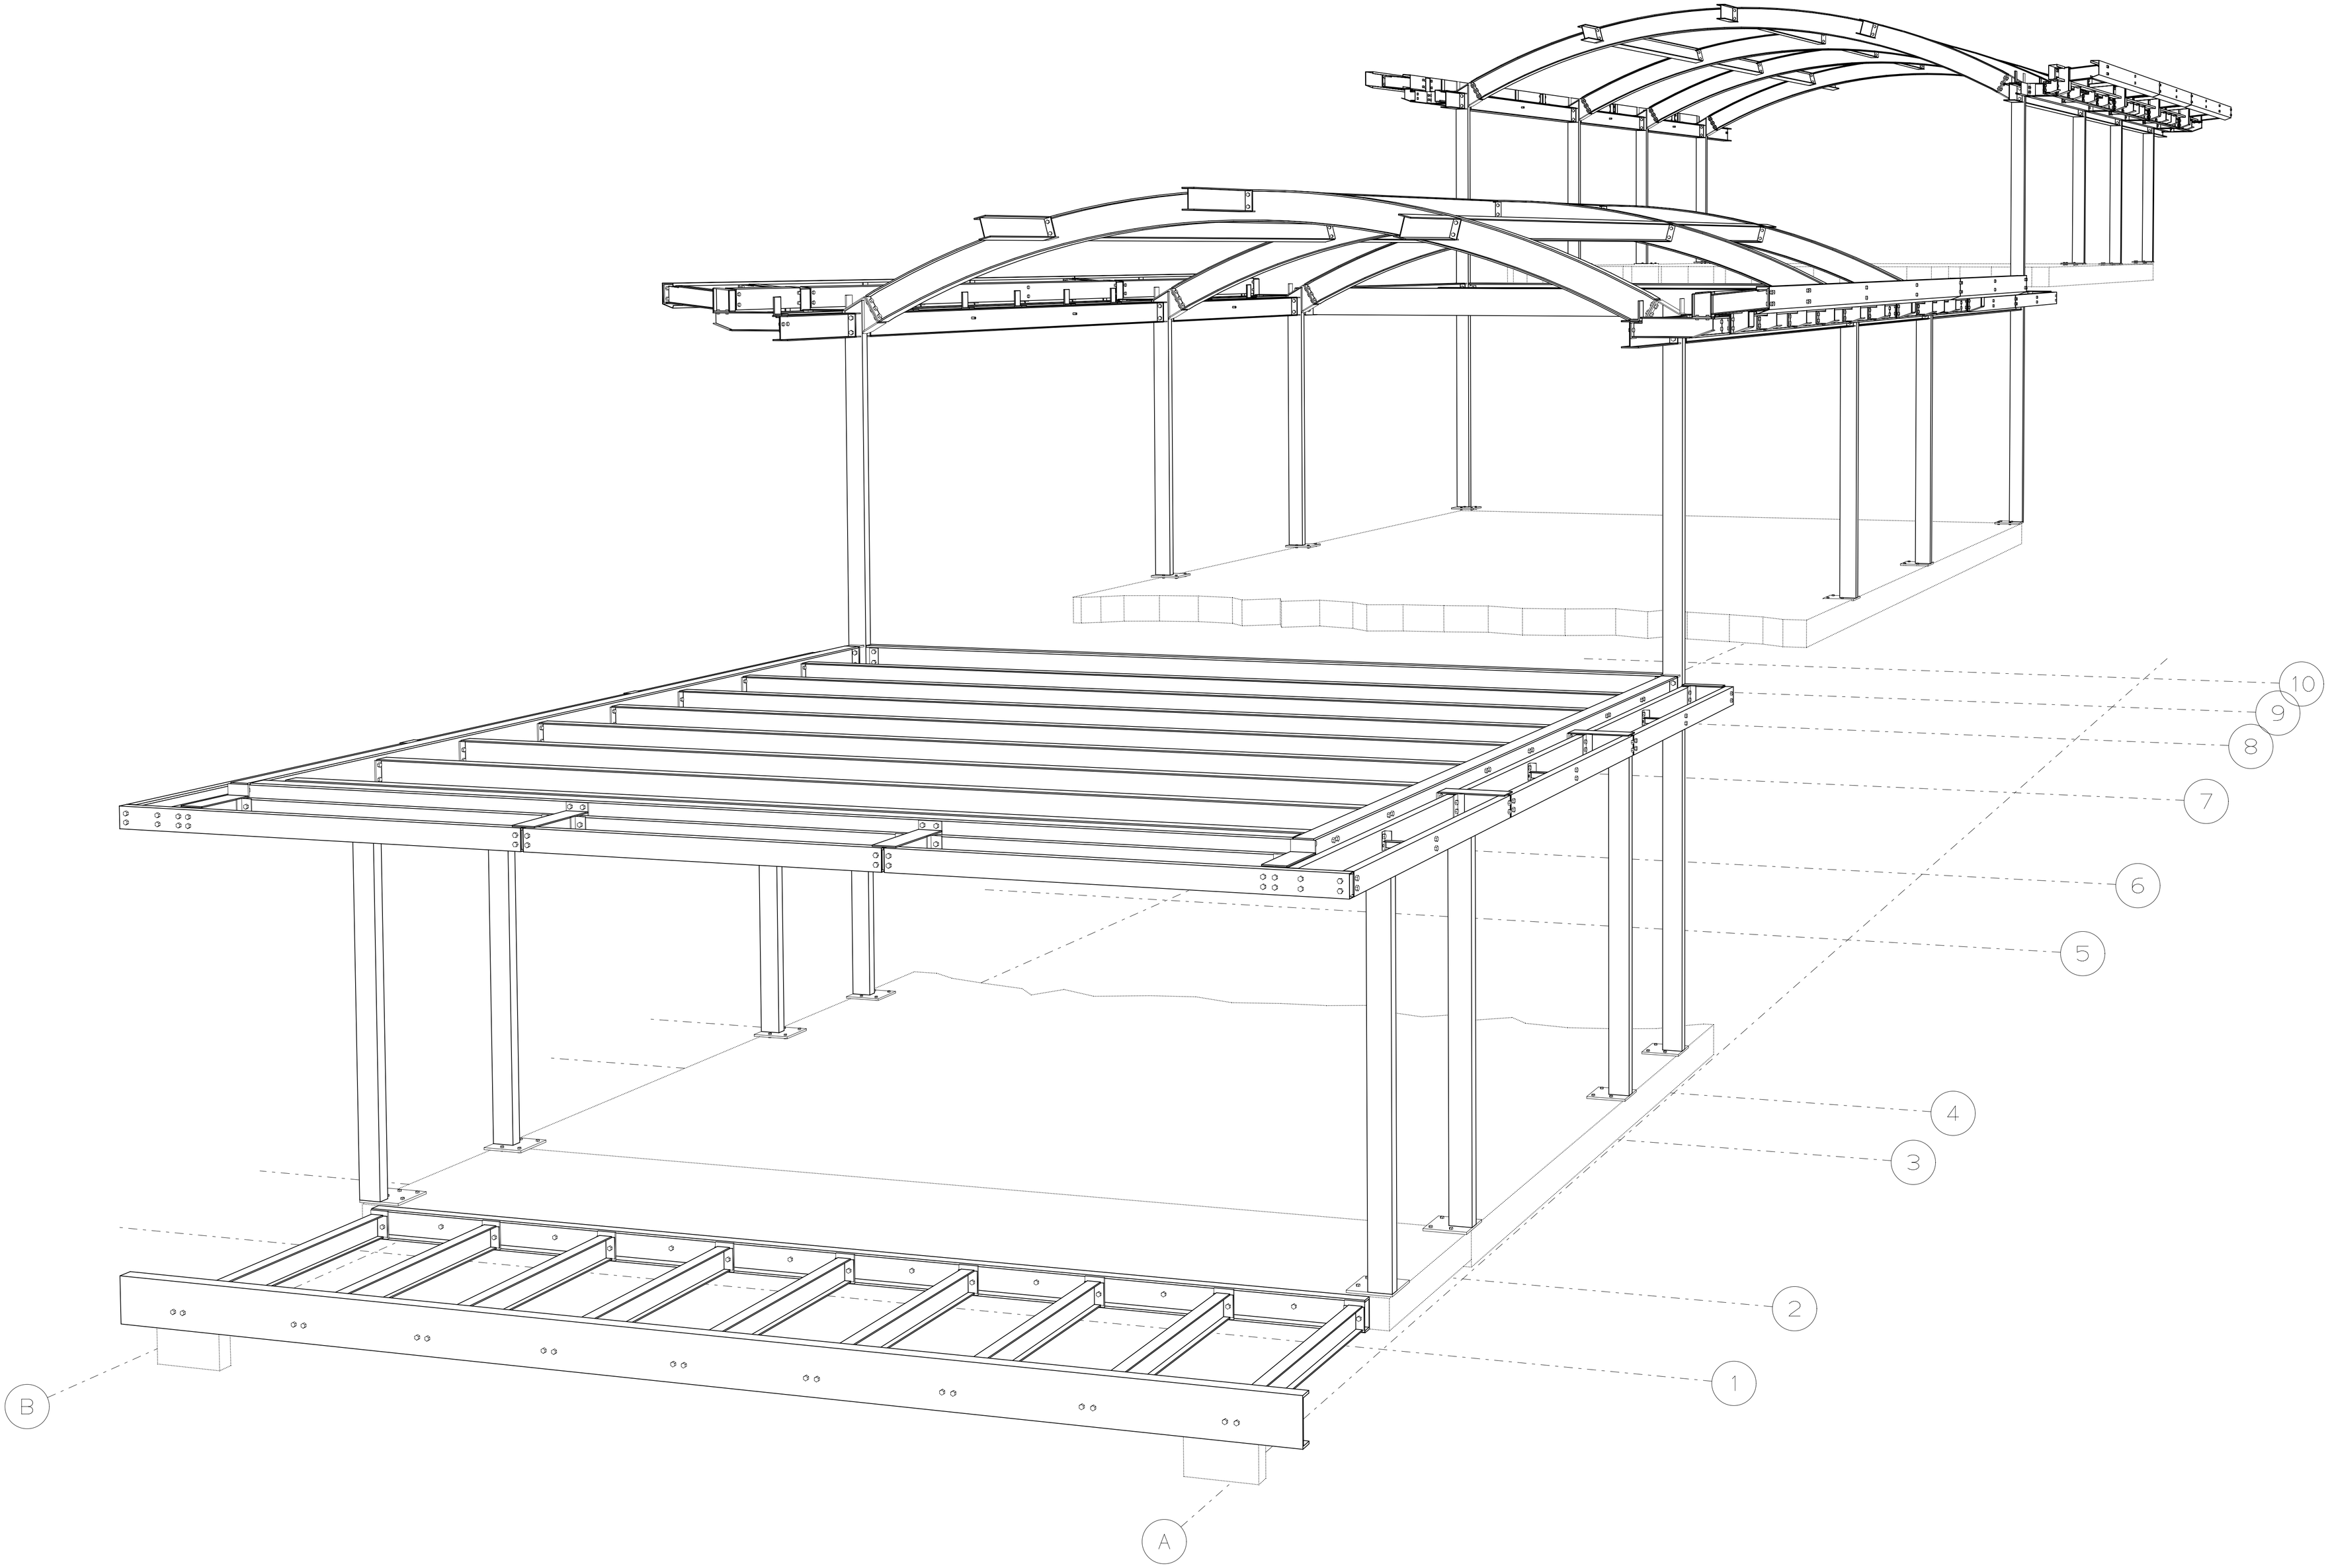


NOTES:

HOLES
BOLTS
CSK N/S
CSK F/S

DO NOT SCALE - IF IN DOUBT ASK

| REV | DESCRIPTION | DATE |
|---|---|---|
| | | |
| | | |
| | | |
| | | |


MICKLEWRIGHTS
STRUCTURES LTD.
Unit 33, Thornleigh Trading Estate,
Blowers Green, Dudley,
West Midlands DY2 8UG.
Tel: 01384 258400
Fax: 01384 256700
www.micklewrights.com
enquiries@micklewrights.com


| | | | |
|---|---|---|---|
| PROJECT | Moonstone Project | | |
| SITE | | | |
| CLIENT | John Croft | | |
| DRAWN | MAM | CONTRACT No. | S5099 |
| SCALE | NTS. | | |
| DATE | 06/03/06 | DRAWING No. | GA5 |